Secti. II-27--104.006—4

P. W (195) Departme

MS SERIES.

G.O. NO. 3479

3479

Dated 23-8-195

[Despatch Abstract.]

Buildings - Government - South Kanara District - Mangalore
Table attached to Public Works Department Section Office
Quarters - Reallotment to prohibition Department for use
as Garage - Sanctioned.

BOARD OF REVENUE (EXCISE) DEPARTMENT

Subject:-Buildings - South Kanara District - Stable attached to the former Assistant Inspector's quarters at Mangalore - Reallotment to Prohibition Department for use as garrage for Government Jeep - Requested.

FIRST ASST. SECRETARY TO GOVERNMENT
1 SEP 1950
DEVELOPMENT DEPARTMENT

Read:-(1)G.O.Ms.No.1278,P.W.dated 24--6--1940
(2)G.O.Ms.No.1314, Revenue, dated 1--5--1950
(3)From the Dy.Commr.of Prohibition, Southern Division letter No.R.C.3736/50-B1, dated 14--7--1950.

C.R.No.26833-Abk/50-XD.4 Dated 30--8--1950
Station - Triplicane, Madras, 5.

From
V.Krishnamurti, B.A.,
Assistant Secretary, Board of Revenue (Excise)

89022
I.G.50. 53

Sri V.N.Kudva, I.C.S.,
Member, Board of Revenue and Commissioner of Commercial Taxes.

Reference:

In their order first cited the Government have allotted permanently the former Excise Assistant Inspector's Quarters at Mangalore to the Public Works Department Section Officer. It is now reported by the District Prohibition Officer that the stable attached to this quarters as an out-house is not being used by the P.W.D.Officer and is kept vacant. He also reports that the Jeep supplied to the Circle for Prohibition work is being parked under a tree in the same compound and suggests that the above vacant stable can very well be converted into a garrage for parking the Jeep. The Executive Engineer, who was addressed in the matter has reported that the Supervisor to whom the quarters are allotted objects to the use of the garrage for parking the jeep as he is living with his family. In this connection, the Board submits that the stable is sufficiently away from the quarters and can cause no hindrance to the occupants of the quarters.The Assistant Inspector's quarters are also within the same compound of the District Prohibition Officer's Office and District Prohibition Officer's quarters. In their order second cited, the Government have sanctioned the renting of garrages for jeeps on a rent not exceeding Rs.10/- per mensem. If this stable is reallotted to this Department for being used as a garrage for the jeep, it will result in a saving of Rs.120/- per annum to the Government which will otherwise have to be paid to a private garrage owner. The District Prohibition Officer also reports that no private garrage is also available for parking the jeep. In the above circumstances the Board requests that the Government may be pleased to reallot the stable attached to the former Excise Assistant Inspector's quarters at Mangalore to the Prohibition Department for use as garrage for the Government jeep supplied to the Circle.

V.Krishnamurti
31.8.50
Assistant Secretary.

To
The Secretary to Government,
Development Department.

NC.31.8

Endt.no. 5174 G/50-1 Dated 8-9-50
Referred to the C.E. P.W.D (B&Rds) for remarks.

P.W.D

To
The C.E. P.W.D (B&Rds) 8.9.50

5 P.W.D

Memo No- 5174 Gf/50-2 Dated 27-11-50

A

Bldgs.- South Kanara Dt.- Stable attached to former Excise Asst. Inspector's Quarters at Mangalore - Reallotment to Prohibition Dept - Proposal

Ref :- Endt. No- 5174 Gf/50-1 P.W & 9-9-50

The C.E. (B & G.M.F) is requested to expedite his reply.

27.11.50

To

The C.E. (B & G.M.F)

25-11-50

Copy to Bd. of Rev (Excise) w.r.t its C.R.No. 26833 A4/50-XD4 dated 14-11-50.

3 CF

E.R. Sent on 27-12-50

6.

Memo No. 5174 Gf/50-3 Dated. 30-1-51

Subj:- (Use 'A' on p5 onwards)

Ref:- Memo No. 5174 Gf/50-2 P.D dy 27.11.50.

The C.E. (B & G.M.P) is requested to expedite his reply.

30-1-51.

30-1-51

To

The C.E. (B & G.M.P.)

1554

PUBLIC WORKS DEPARTMENT.

Letter No. 6934 Wks/50-CR, Dated the 13th March, 1951.

From

Sri V. Venkatarama Ayyar,
B.E., I.S.E.,
Chief Engineer, P.W.D., (Buildings & Grow More Food),
Chepauk, MADRAS.

To

The Secretary to Government,
Public Works Department,
Fort St. George,
MADRAS.

Sir,

Sub: Buildings - South Kanara District - Stable attached to the former Assistant Excise Inspector's quarters - Re-allotment to the Prohibition Department.

Ref: Government Public Works Department, Endorsement No. 5174 G/50-1, dated 9-2-1950.

I enclose a sketch showing the Excise Assistant Inspector's quarters (now occupied by the Public Works Department Section Officer at Mangalore) and the District Prohibition Officer's office and quarters. It will be seen from the sketch that the stable has a room in the rear. This is being used by the Public Works Department Section Officer as a Store Room. It is presumed that the Board of Revenue does not want this room, but only that portion of the stable marked as Garage in the sketch, which is vacant to make it fit to park their jeep. If this presumption is correct, I have no objection to the proposal, provided a good thatti fencing or a compound wall is raised along the brown coloured lines indicated in the sketch.

R. Lakshmiah 15/3/51

for CHIEF ENGINEER, P.W.D., (BUILDINGS AND GROW MORE FOOD).

Encl: One sketch.

Copy to the Superintending Engineer, Coimbatore Circle with reference to his No. 341 W dated 12-2-1951.

d 14.3.

8 20/5/4

Encl (CC)

Endorsement no 5174 dt/50-4 dt 19-4-51

Ref to Board's Asst (Excise) Delhi
for remarks with reference to his no
CR. No 26833 - Adk/50 - XD-4 dt 30.8.50. - (C)
The sketch enclosed should be returned
with the Board's reply.

17.4.51

2 to Board's Asst
(Excise) Delhi
(with copy of the
Trade Mark as
shown in the
original)

Pl issue 15/6
14/5

p/f C.F.

To
The Bd. of Rev.
Copy to CE (B+R-N.F)
(w.r.t this No. 19340 bb/SDER
dt 13.2.57)

7 C.F.

9 P.W.D

Memo No. 5174 Gf/50-5 Dated 11-6-57.
Bldgs - South Kanara Dt. - Stable attached to former Asst. Excise Inspectors Quarters - Reallotment to Prohibition Dept.
Ref:- Endt No. 5174 Gf/50-4 P.W.D dt 19-4-57

The Bd of Rev is requested to expedite its reply.

11.6.57

11.6.57

(11.6.57)

BOARD OF REVENUE (EXCISE) DEPARTMENT

***

Subject:- Buildings - South Kanara District - Stable attached to the former Assistant Inspector's quarters at Mangalore - Re-allotment to Prohibition Department for use as garage for Government Jeeps - Requested.

56841

Read: Government Endt.No. 5174-G/50-4, P.W., dated 19.4.1951.
Board's C.R.No. 26833 Abk/50-X.D.4, dated 30.8.1950.
From the District Prohibition Officer, South Kanara, C.R.1546/49-B.4, dated 25.5.1951.

...

C.R.No. 26833 Abk/50-X.D.4.
Station: Triplicane, Madras-5. Dated: 19.6.1951.

From

Sri V. Krishnamurti B.A.,
Assistant Secretary, Board of Revenue(Excise).

***

Sri V.N. Kudva, I.C.S.,
Member, Board of Revenue and Commissioner of Commercial Taxes.

*****

REFERENCE:-

With reference to the Government Endorsement cited, the Board submits that the portion of the stable excluding the room which is now used as a store room by the Section Officer will suffice for parking the Jeep. The District Prohibition Officer reports that the shed is in a bad state of repairs and the roofing also requires some repairs. It has no doors and so a wooden gable with two doors in the front has to be put up so that the garage may be kept closed and locked. So also a wooden gable has to be put up over the rear wall, so that none could enter the store room from the garage. As the building in question is now borne on the books of the P.W.D and the other buildings (Viz., Excise Office and the Inspector's quarters) in this compound have also been ordered to be transferred to the Public Works Department for maintenance, the repairs and additions referred to above may be ordered to be carried out by the Public Works Department before handing over the same for occupation by this Department.

As regards the compound wall or a thatti fencing proposed in the Chief Engineer's reference, the Board considers that the entrance to the Garage must be defined to make it separate from the residential quarters for purposes of privacy and agrees with the Chief Engineer that a wall may be raised along the brown coloured lines, marked in the sketch.

21/6/51

ASSISTANT SECRETARY.

To

The Secretary to Government,
Public Works Department,
Fort St. George,
Madras 9.
(with encl.)

...

AC.20.6

21/6 21/6/51

SKETCH PLAN OF SECTION OFFICER'S QTS AT MANGALORE

(NOT TO SCALE)

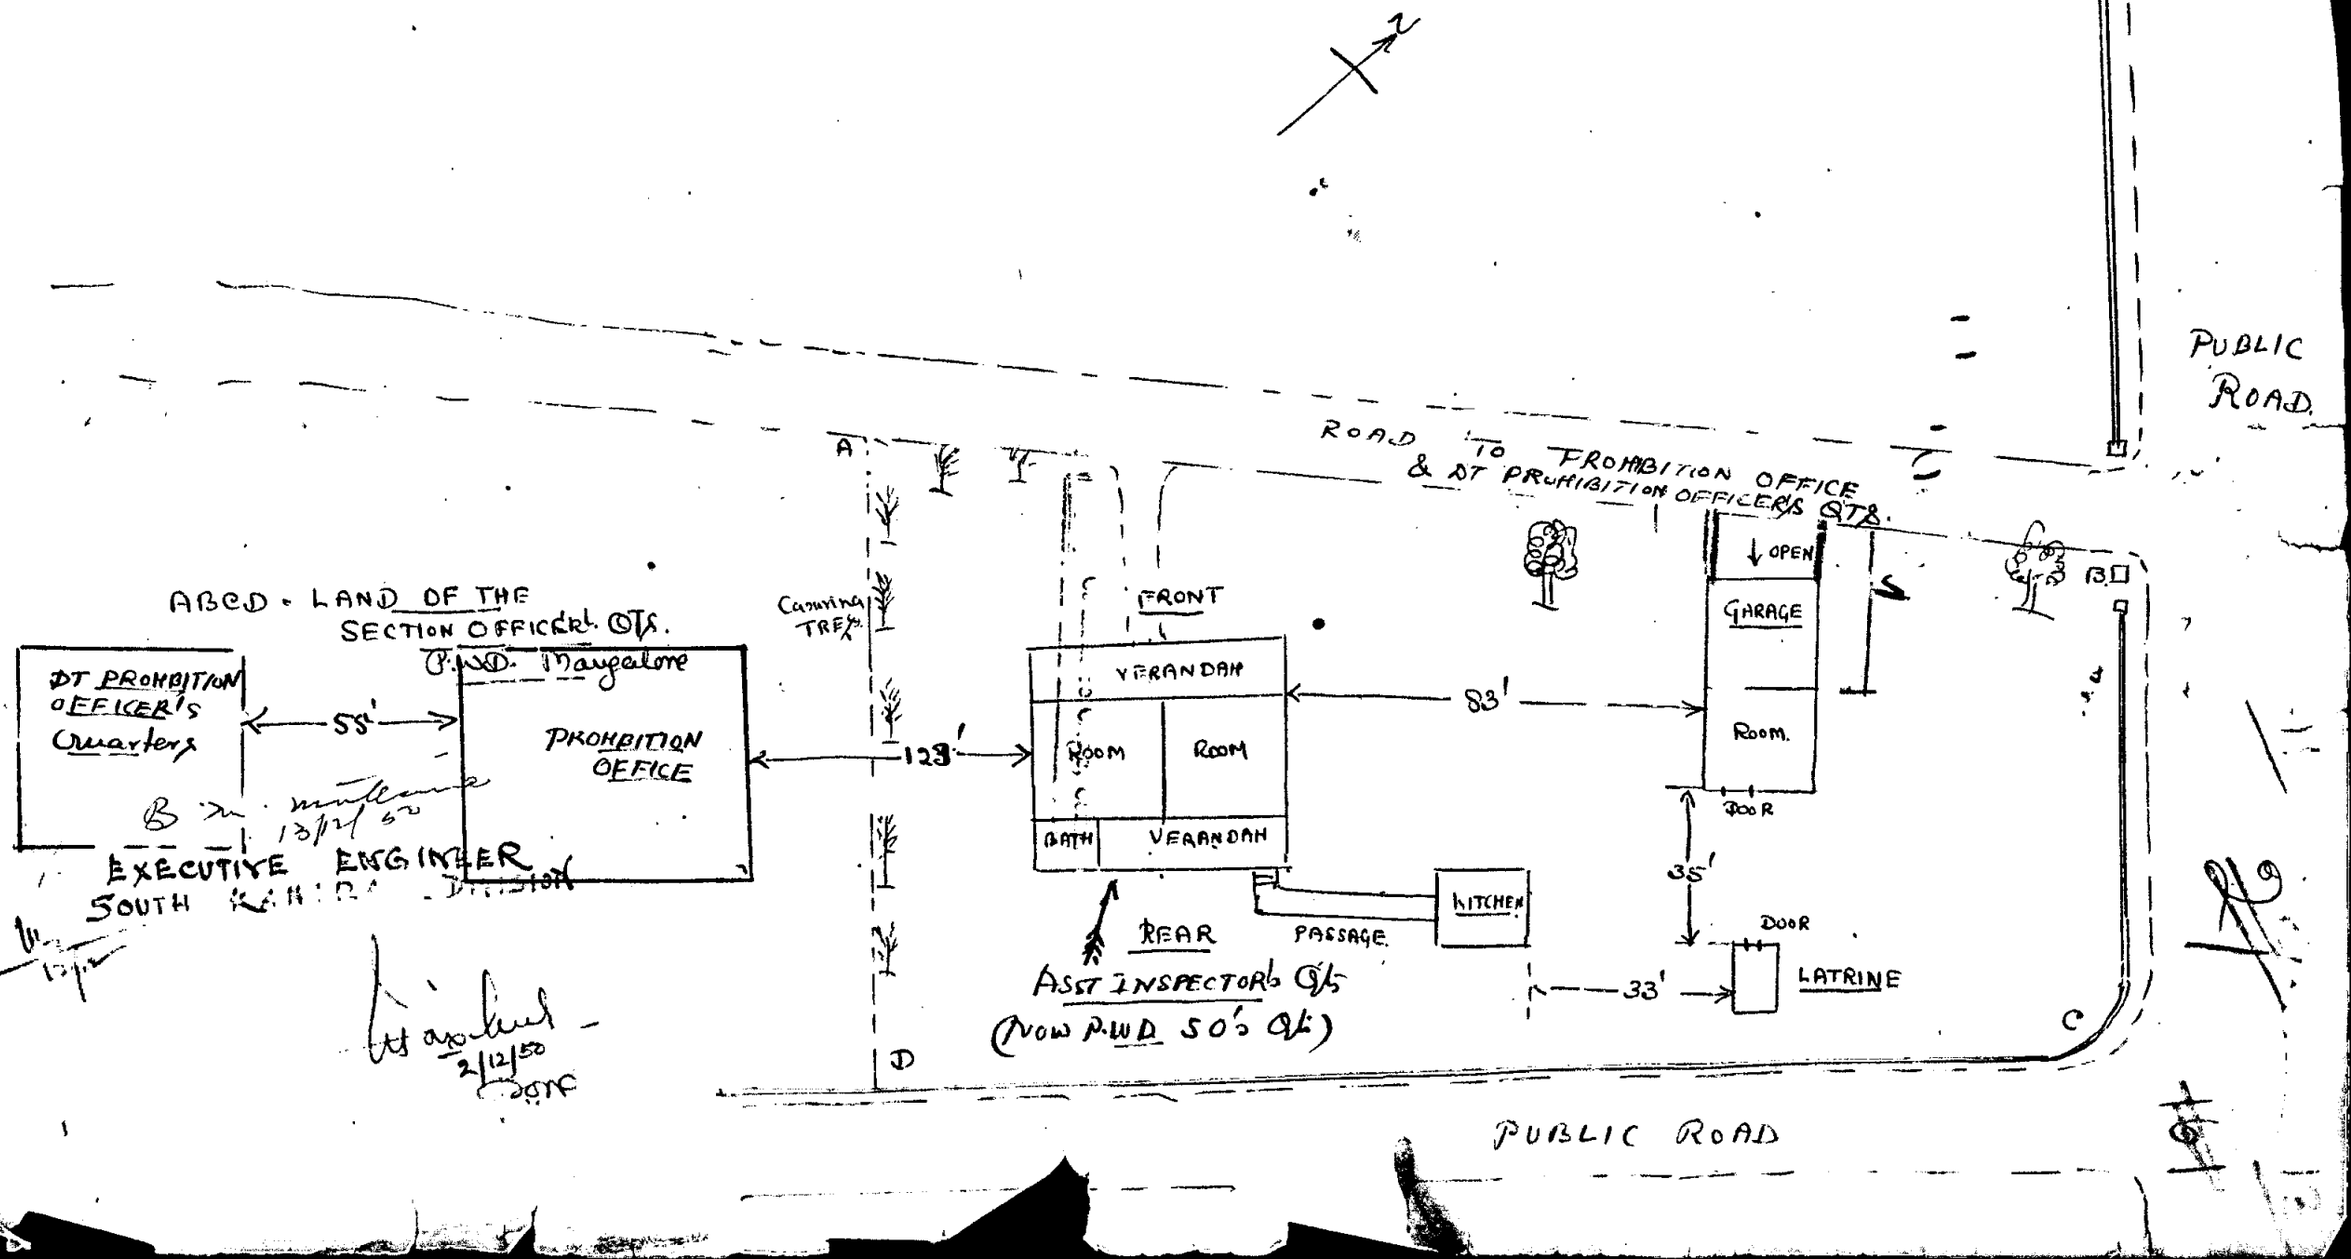

131/2016

15

P.W.D

Buildings - Govt. - South Kanara Dt. - Mangalore - Stable attached to P.W.D Section Officers Quarters - Reallotment to Prohibition dept for use as garage - Sanctioned.

Read: - G.O. No. 1278 P.W. dated 24.6.40.

p12 of (C) From the CE (B&G(M)) letter No. 6934 Dis/SD CR 8/33.51

p7 C.F. From the Bd of Rev (Excise) C.R. No. 26833 Alib/SD-XD4 dt 15-6-51

p11 C.F. G.O. Ms. No. 3479 Dated 23.8.51

H.E. the Governor of Madras hereby sanctions the reallotment of the stable attached to the P.W.D Section Officer's quarters at Mangalore, excluding the room in the rear of the stable used as a store room by the Section Officer, to the Prohibition dept for ~~use as garage for~~ parking the jeep supplied to the Prohibition Circle, Mangalore.

vide 'B', p1 C.F & 'D', p11 C.F.

To

The Bd of Rev / C.E. (B&G(M)) / & Fin dept / Rev dept.

P. 6.7.51

M 11.51.51

P.T.O

2. The Board of Revenue is requested to arrange with the P.W.D. to carry out necessary repairs and improvements to the Shed if the cost is within its powers of sanction. If, however, sanction of Govt is necessary the Board of Rev is requested to send to Govt in the Dev. Deptt definite proposals in the matter with plans and estimate.

(Address empty mutilated)

19
1.8.57, Pv-
11/8/57.

N
3.8.57

Dev.(S) Dept
Cmno. 89022-5/50.

sub: Buildings - South Kanara Dt - Stable attached to the former Excise Asst. Inspector's quarters at Mangalore. Reallotment to Prohn Dept for use as garage sanctioned Request

~~Read Go. No. 1276 P.W.D dt 24-6-50~~

Read from the Bd. of Rev. (Exc) CR No. 26833-A1/50-X.D.4 dt 30.8.50.

Please see the Board's reference on P1 Cf. The Board has requested that the Stable attached to the former Excise Asst. Inspector's quarters Mangalore may be reallotted to the Prohibition Dept. for use as a garage for the Govt. jeep supplied to the Circle. The Bd. has reported that the Supervisor to whom the former Excise Asst. Insp's quarters (including the Stable have been) allotted objects to this as he is living with his family. In view however of the reasons mentioned Bd's ~~letter~~ at 'A' on P1 Cf. this dept. may agree to the Bd's suggestion. ~~Subject to orders a draft order is put up below. P.W.D and Finance may see before issue.~~ The file may be transferred to PWD for issue of orders.

Dev. No 89022-5/50-1
7.9.50.

HW 6.9.50

BG 7.9.50

2.9.50 P.W.D

P.W.D (B&R)

The C.E. P.W.D (B&R) may be consulted regarding the proposal at 'x' above. A draft Govt. is laid for approval on P1 Cf.

8.9.50

8/9

9.9.50

ASST SECRETARY TO GOVERNMENT
8 - SEP 1950
PUBLIC WORKS DEPARTMENT

(Issued as Endt. No. 5174 Gf/50-4 P.W dt 9-9-50) p1 Cf.
(From the C.E. (B+GM.F) letter No. 6934 Whs/50 CR dt 13.3.51) p7 Cf.
(Endt. No. 5174 Gf/50-4 P.W dt 19.4.51) p8 Cf.
(From the Bd. of Rev. CR. No. 26833 Alk/50 x.D.4 dt 19.6.51) p11 Cf.

Please see the Dev. dept note on p1 ante and the references from the C.E. (B+G.M.F) and the Bd. of Rev on pp 7 and 11 Cf. The proposal of the Bd of Rev which has been agreed to by the C.E. is that the Stable attached to the P.W.D Section Officer's quarters at Mangalore, excluding the room in the rear of the Stable which is used by the Section Officer as a store room, may be reallotted to the Prohibition Dept for use as garage for the jeep supplied to the Circle for prohibition work. The C.E. (B+G.M.F). and the Bd of Rev have also suggested the execution of certain repairs etc., to be carried out before the Stable is handed over to the Prohibition dept. There seems to be no objection to approve the proposal at 'x' above. A draft order is accordingly submitted for approval. Finance may see before issue.

+ p7 Cf. ⊗ vide 'B' on p1 Cf & 'D' on p11 Cf — X

& p7 Cf. + p11 Cf. — Y

Regarding 'y' above it may be stated that there is no information in the file as to the approximate cost of the repairs etc in question. Dept may be requested to obtain detailed estimate for the work from the C.E. (Building & G.M.F), if the expenditure involved is Rs 1000/- and more, take orders in circulation including those of H.M (P.W) and remit the case finally to this dept for issue of order.

10-7-51.

Pro Ct
W.r.t 'y' above.

A

SENIOR ASSISTANT SECRETARY, FINANCE DEPARTMENT
12 JUL 1951
GOVERNMENT OF MADRAS

P.W.D Lr. No. 5174 Gf/50-6
11-7-51.

10-7-51 Dr 10/7/51

11.7.51 Fin Dev

Fin(Exp©)

The draft order below may be accepted.

17/7/51 Dev.

Dev(E)

Submitted for perusal of pages 1-3 ante and the draft order below.

In the draft order put up below and accepted by Finance, it is proposed to hand over the stable attached to P.W.D. office at Mangalore to the Prohibition Department for use as garage. As the Board has already stated that the repairs and additions to the garage may be made before handing over, there seems to be no point in the issue of the proposed order below. From "A" on page 2 above it will be seen that the intention ~~seems to be~~ is that the repairs should be carried out before the garage is handed over. P.W.D. have suggested that this Department may obtain particulars; obtain orders in circulation and then pass on the file to them for issuing orders. As the stable in question is under control of the P.W.D this may be re-transferred to them for action and issue of orders. (It does not seem necessary to issue the draft order below in view of 'A' on p 2 above)

Dev 27757 P.W.D

PWD(C)

Previous note of this dept. Section at 'A' on p 2 ante may be perused. The repairs in question are to be carried out ~~after the conveyance of the office under the administrative~~

P.T.O

to the garage for making it suitable to park the jeep of the Prohibition Dept. Had it not been for this purpose, the improvements will not be carried out. The expenditure should appropriately be debited to the Prohibition Dept and not to the P.W. Dept though it will be carried out by the P.W.D. as usual. The Board's proposal at 'K' on p 11 ct does not appear to be appropriate. Formal order allotting the garage to the Prohibition Dept may now issue as in the draft. That Dept may actually occupy it after the repairs are carried out.

The Board of Revenue may be asked to arrange with the PWD to carry out necessary repairs and improvements to the shed if the cost is within its powers of sanction. If, however, sanction of Govt is necessary the Board may submit to Govt in the DEV Dept detailed proposals in the matter with plans and estimates. The draft may be amplified as indicated in para 2 added at p 2 of draft. Finance and Devt may see again before issue.

Dev
1.8.51

Fin
1/8/51

Dev
3.8.51

P.W. UO
66159 C/51-1
4-8-1951

Dev (S)
86229
6/8/51

Please see notes from p 1 above & the draft order below. The draft order may be accepted. The file may be passed on to Finance.

Dev no 86229-S/51-1
8/8/51.

9/8/51

8/8/51

9849 C
7 AUG 1951

GOVERNMENT OF MADRAS

Fin (Exp C)

(Fin. Last Saw on p 3 above)
The draft order below as issued amplified may be accepted.

13/8/51 13851

14/8/51

P.W.

P.W.D(C)

From
5869/EC/51.1

17.8.51

The draft order below may now issue.

17/8/51

21/8/51

Thro G

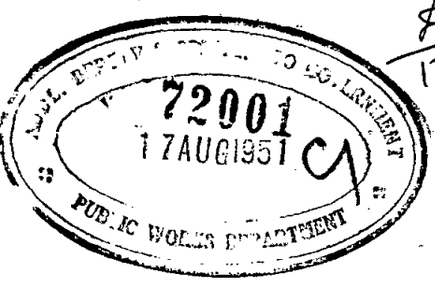

[Issued as G.O. Ms 3479 P.W.D. 23.8.51]

Thro' G